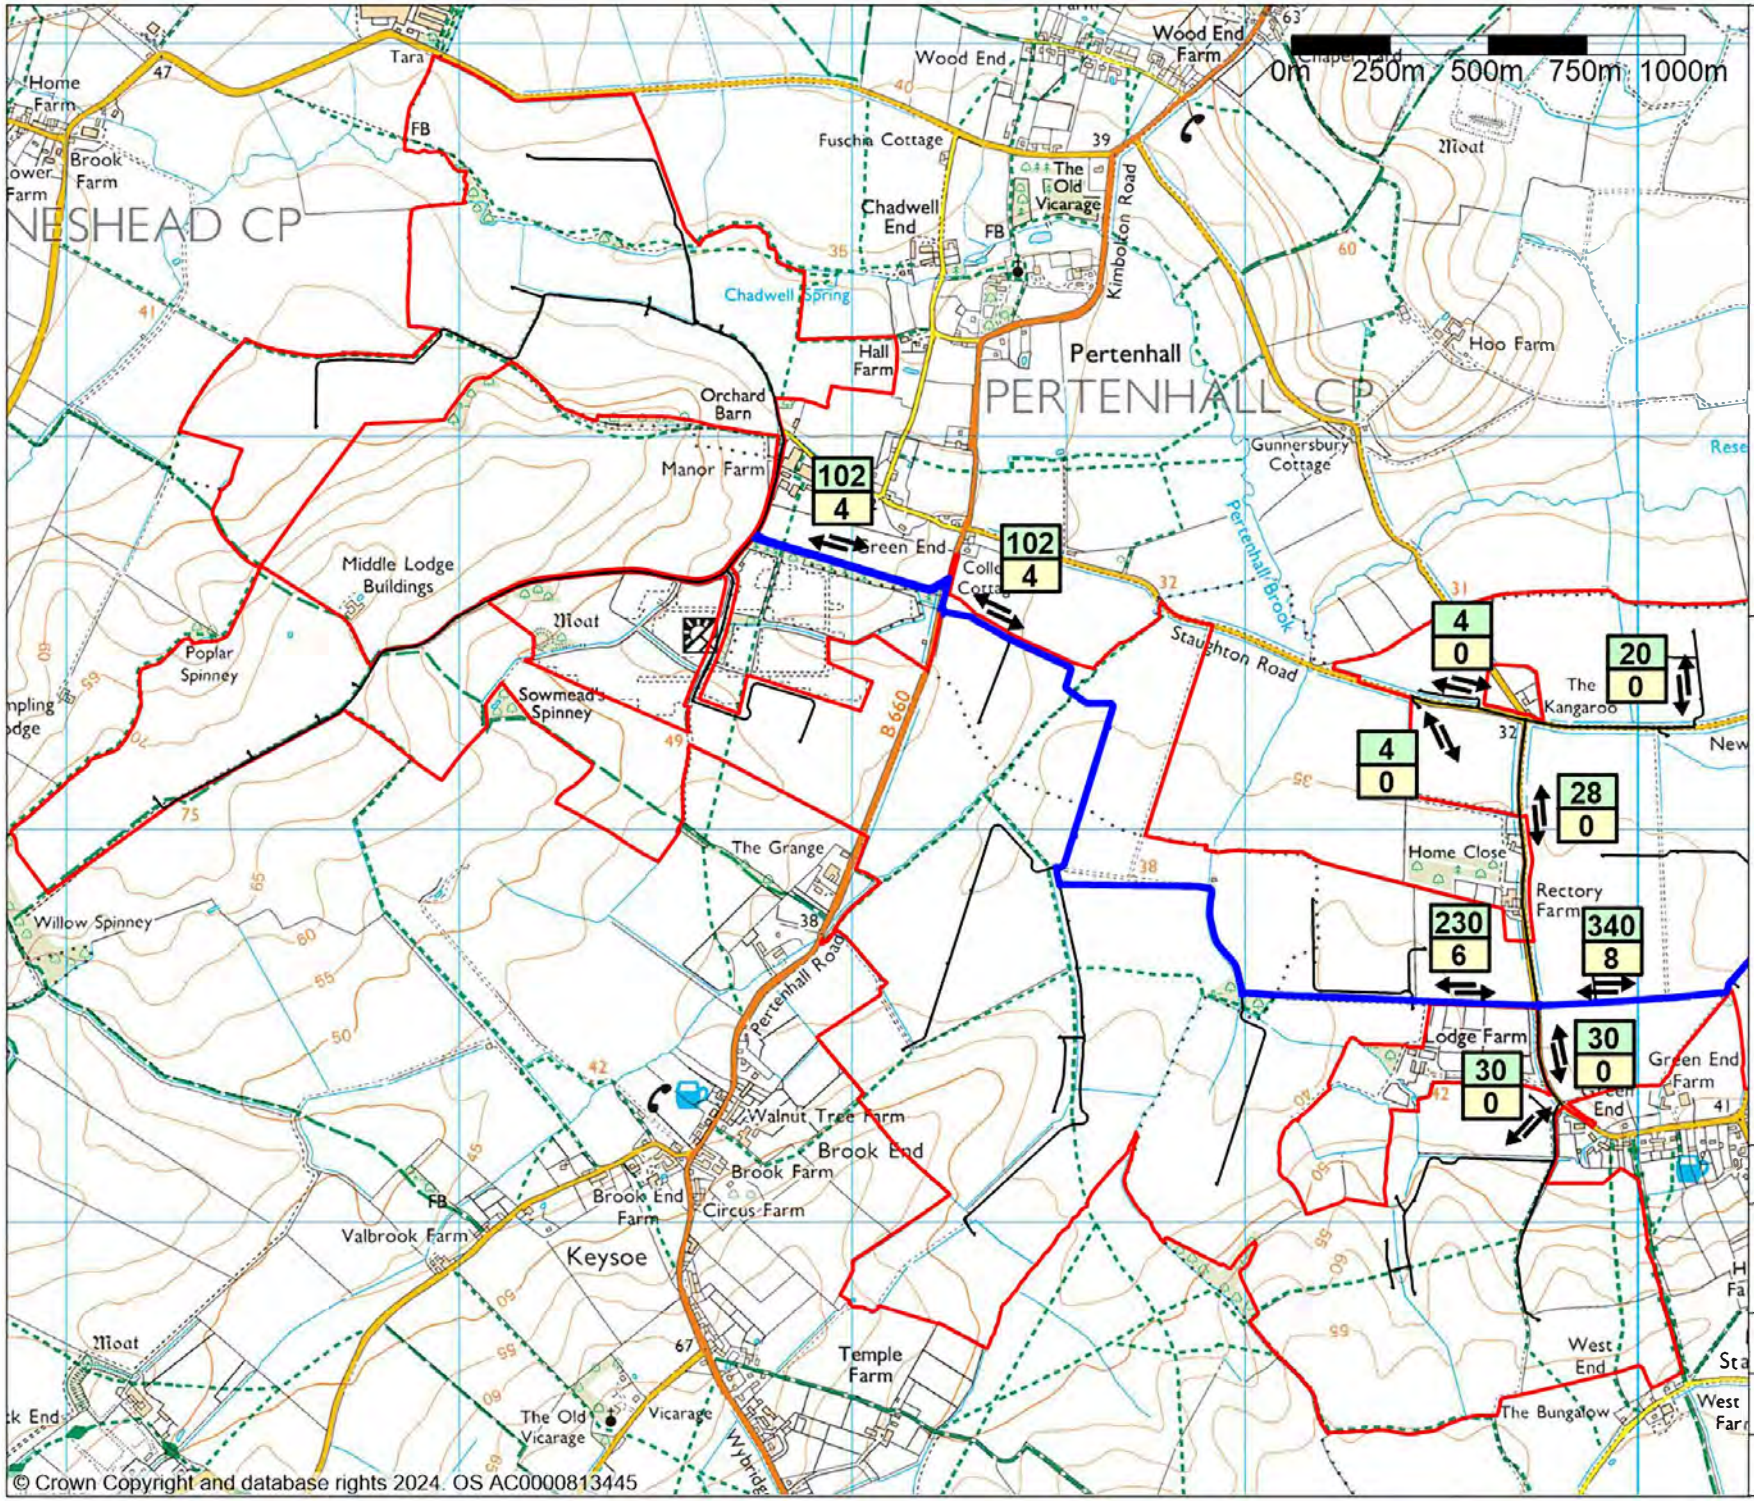

Smith Grant
Environmental Consultancy

Smith Grant LLP
Bryn Estyn Business Centre (Suite 16)
Bryn Estyn Road, Wrexham LL13 9TY
Tel: 01978 822367
Fax: 01978 824718
www.smithgrant.co.uk
email: consult@smithgrant.co.uk

Project: East Park Energy	
Drawing: Construction Phase - Vehicle Emissions Screening Assessment (Sheet 1 of 3)	
Drawn by: E.MacDonald	Checked: K.Hawkins
Date: 19.08.2024	
SGP Job No: R3053	PEIR Figure 11-3a

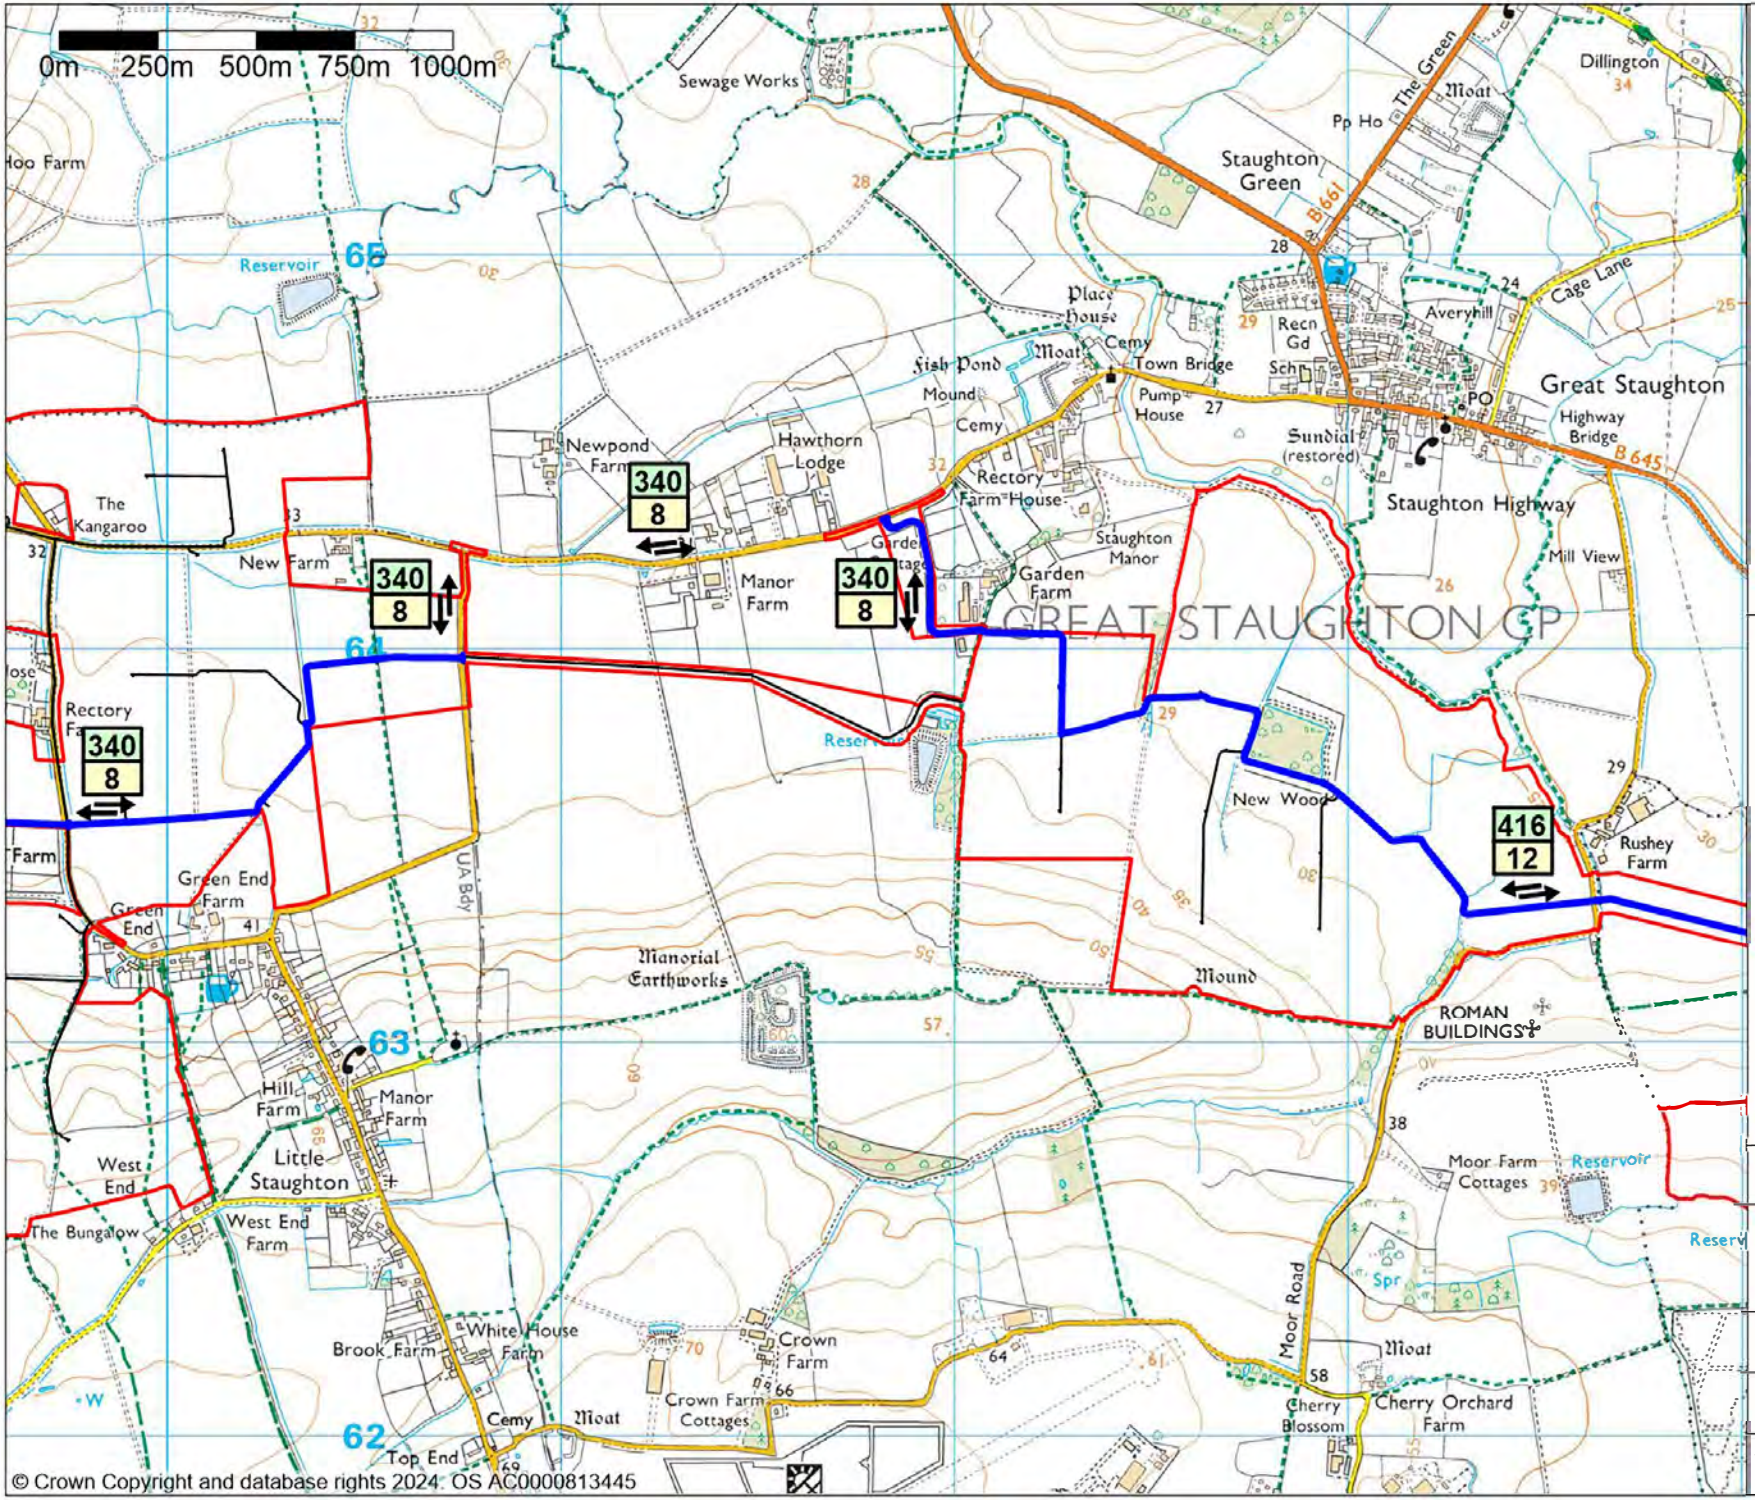

Smith Grant
Environmental Consultancy

Smith Grant LLP
Bryn Estyn Business Centre (Suite 16)
Bryn Estyn Road, Wrexham LL13 9TY
Tel: 01978 822367
Fax: 01978 824718
www.smithgrant.co.uk
email: consult@smithgrant.co.uk

Project: East Park Energy	
Drawing: Construction Phase - Vehicle Emissions Screening Assessment (Sheet 2 of 3)	
Drawn by: E.MacDonald	Checked: K.Hawkins
Date: 19.08.2024	
SGP Job No: R3053	PEIR Figure 11-3b

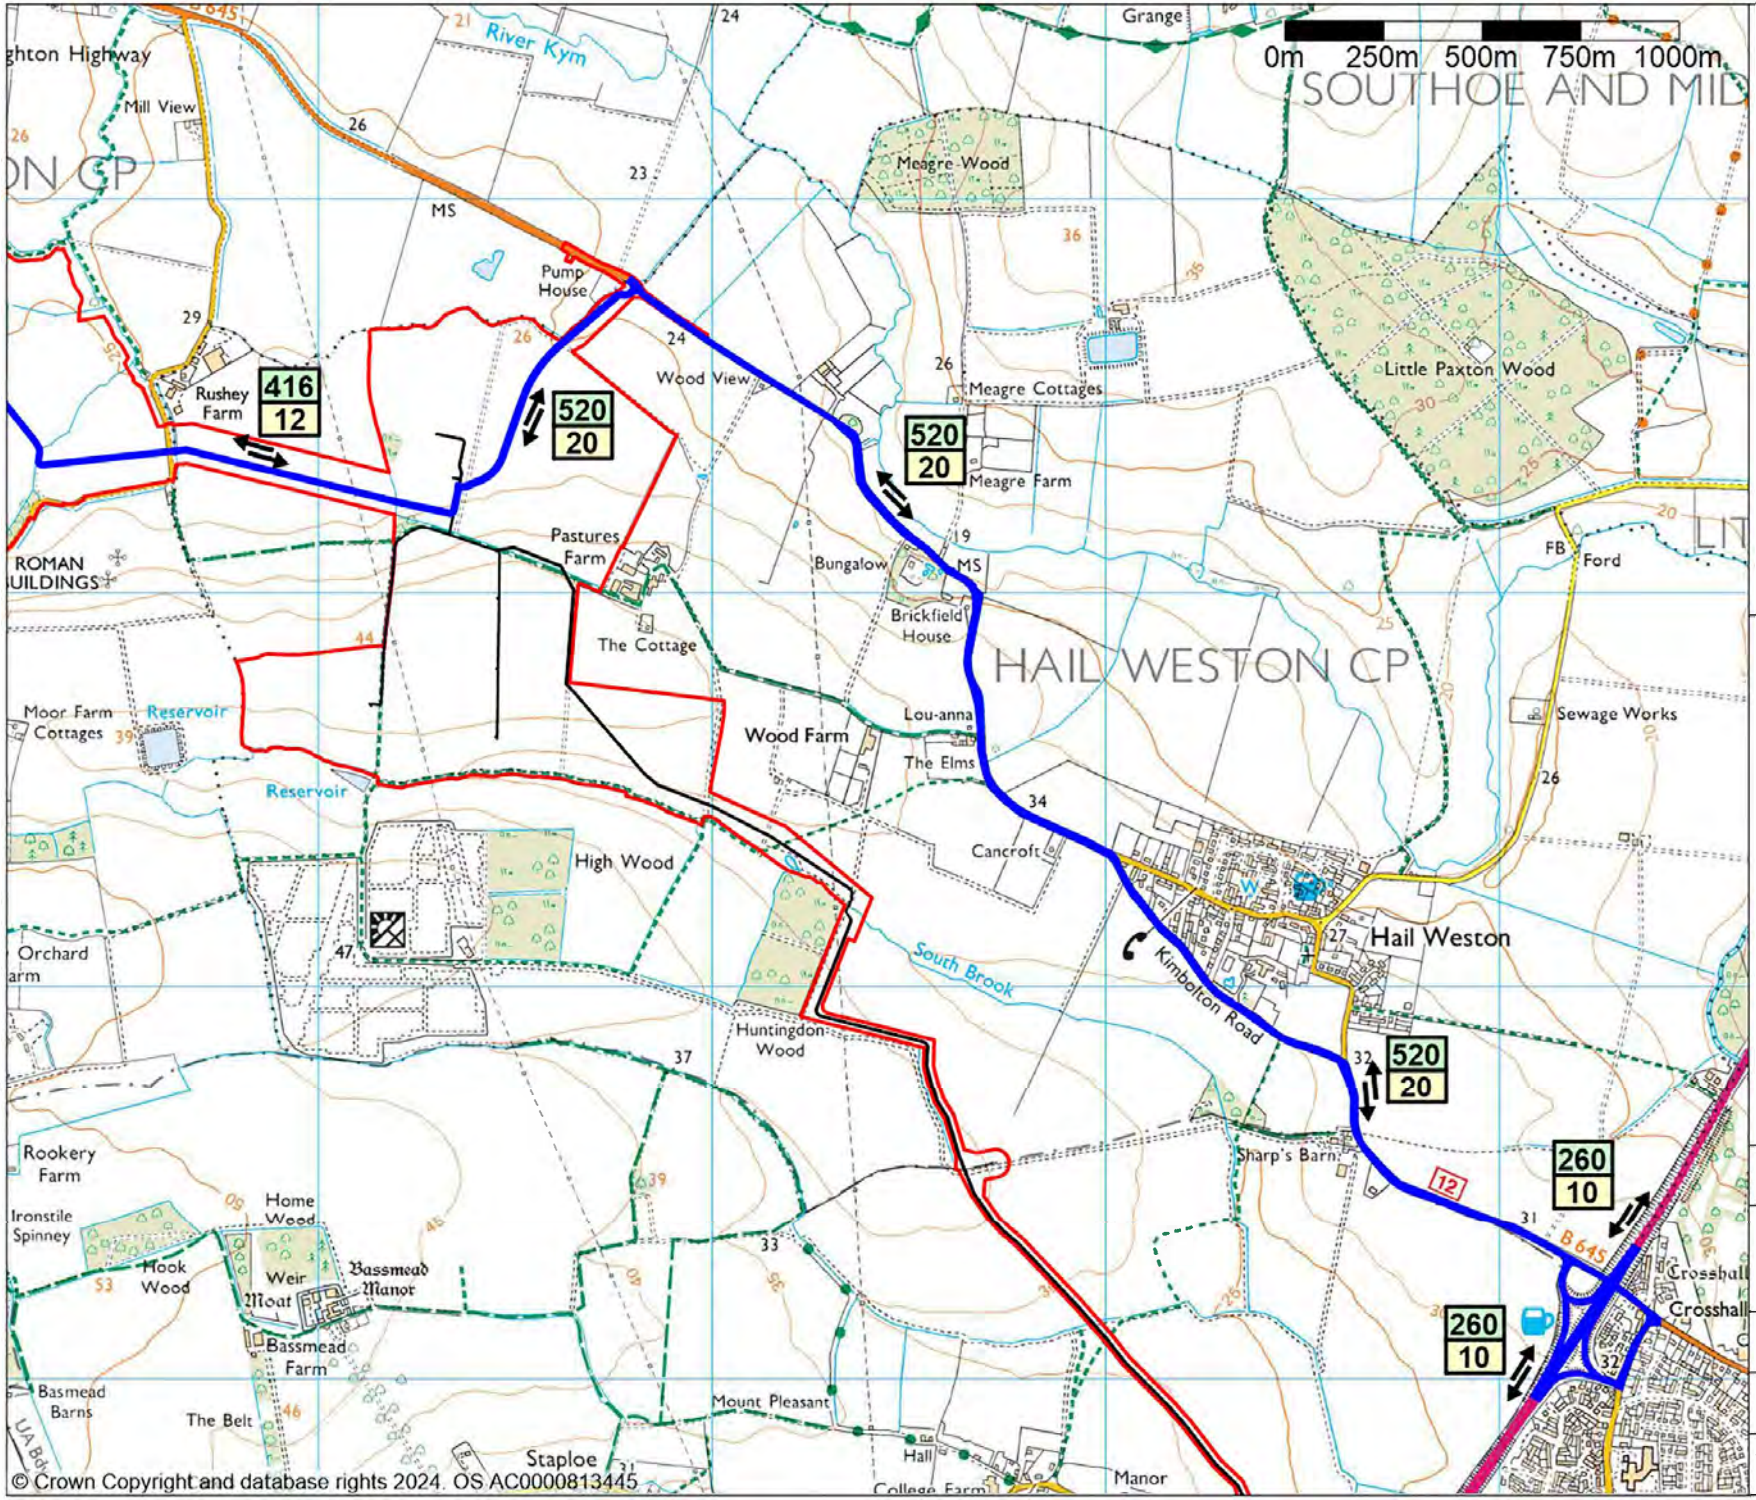

- Scheme Boundary
- Main Access Route
- Minor Access Route
- 20 LDV flow (Average working day)
- 8 HGV Flow (Average working day)

Smith Grant
Environmental Consultancy

Smith Grant LLP
Bryn Estyn Business Centre (Suite 16)
Bryn Estyn Road, Wrexham LL13 9TY
Tel: 01978 822367
Fax: 01978 824718

www.smithgrant.co.uk
email: consult@smithgrant.co.uk

Project: East Park Energy	
Drawing: Construction Phase - Vehicle Emissions Screening Assessment (Sheet 3 of 3)	
Drawn by: E.MacDonald	Checked: K.Hawkins
Date: 19.08.2024	
SGP Job No: R3053	PEIR Figure 11-3c